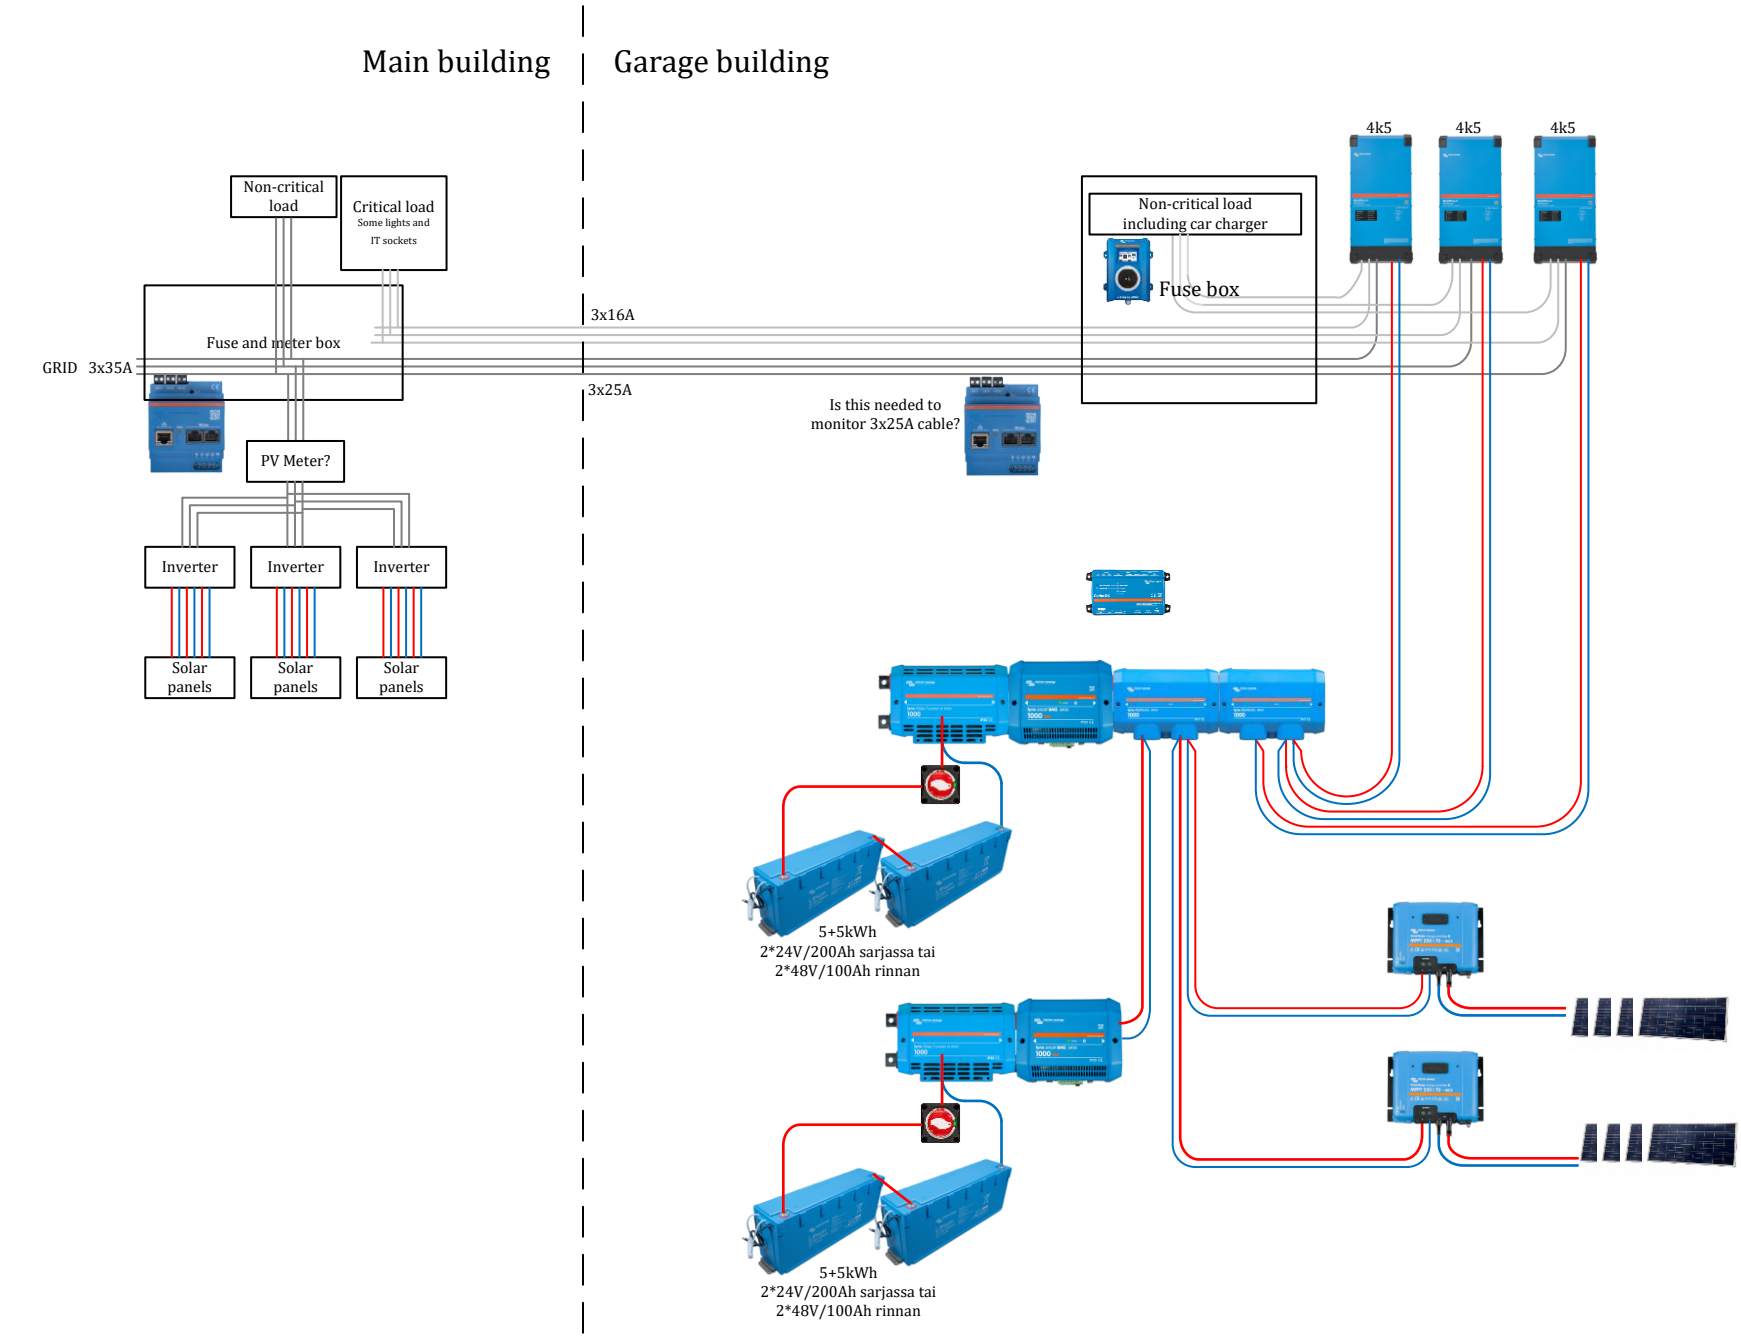
Main building
Garage building
Non-critical load
Critical load
Some lights and IT sockets
Fuse and meter box
GRID 3x35A
3x16A
3x25A
PV Meter?
Inverter
Inverter
Inverter
Solar panels
Solar panels
Solar panels
Non-critical load including car charger
Fuse box
4k5
4k5
4k5
Is this needed to monitor 3x25A cable?
5+5kWh
2*24V/200Ah sarjassa tai
2*48V/100Ah rinnan
5+5kWh
2*24V/200Ah sarjassa tai
2*48V/100Ah rinnan